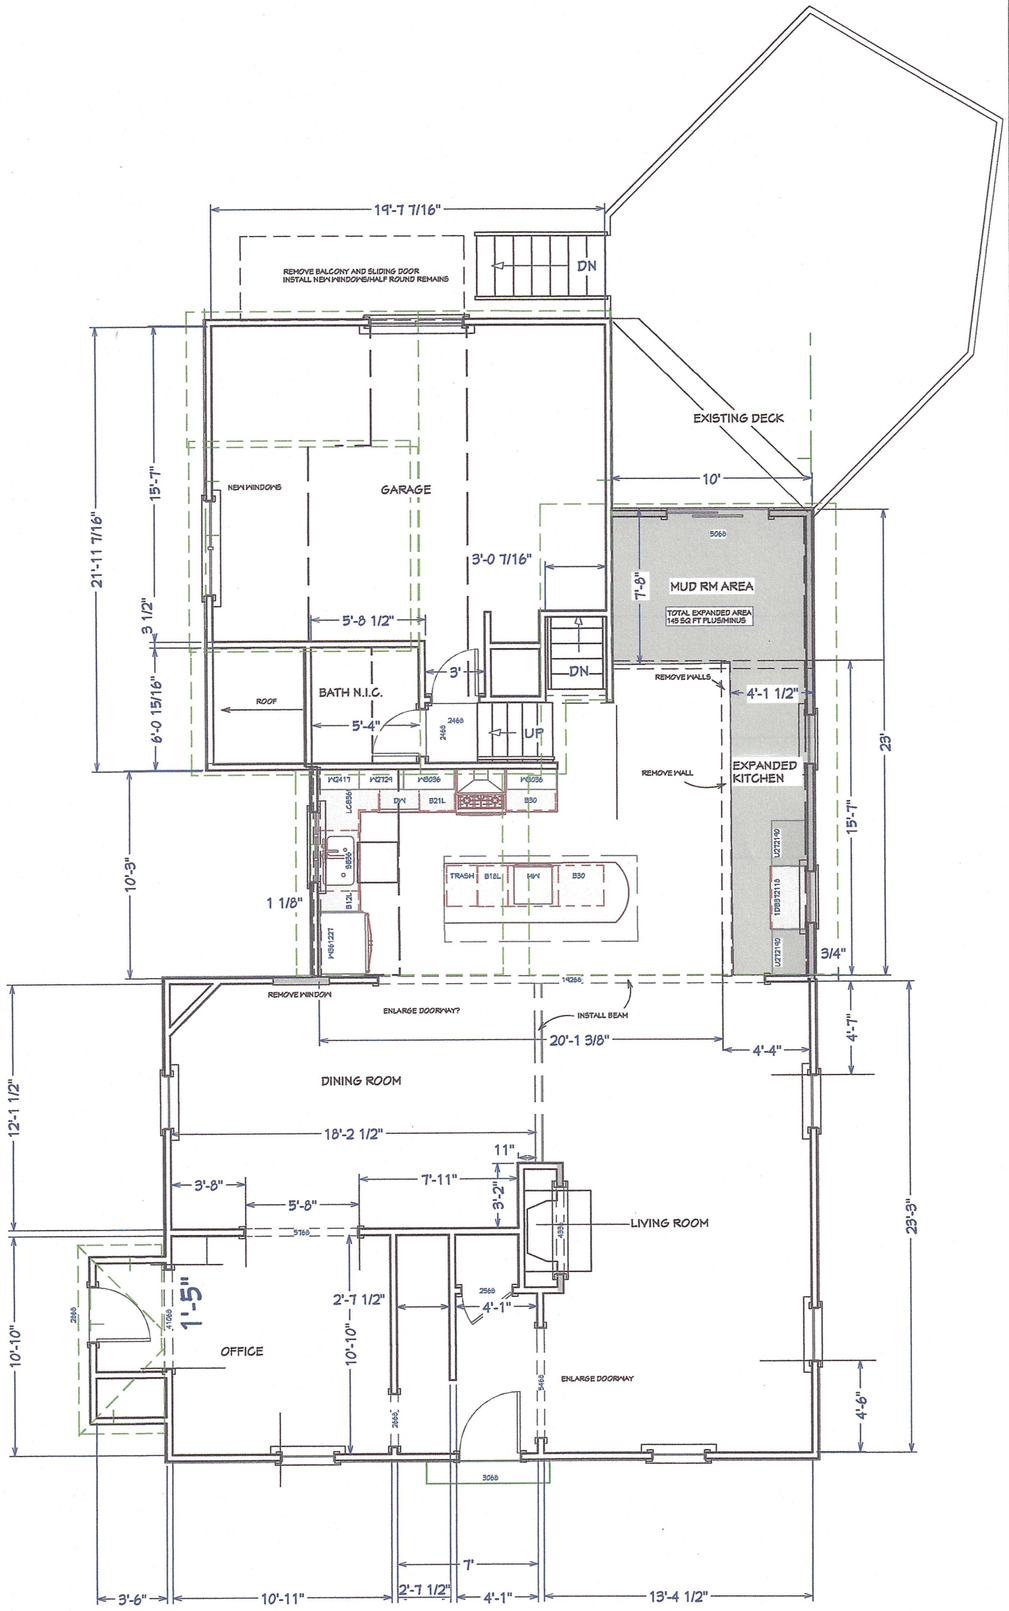

ATTACHMENT A-1

RECEIVED
OCT 20 2020
TOWN of NORTH HAVEN
LAND USE AND DEVELOPMENT

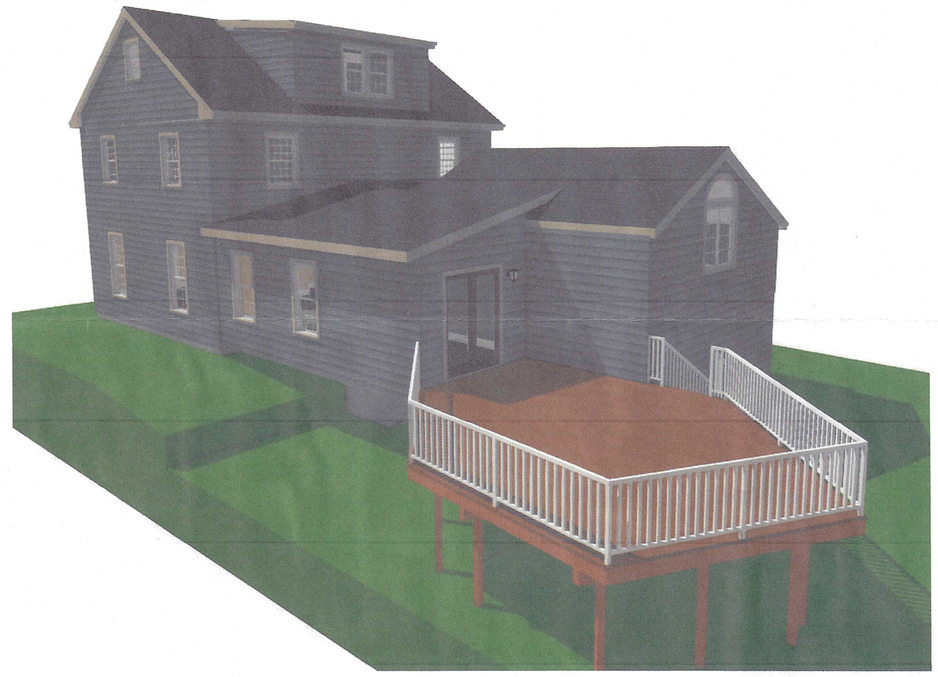

DATE BAYBROOK REMODELERS, INC

DATE OWNER

DATE OWNER

ISSUED FOR CONSTRUCTION

BAYBROOK REMODELERS INC

DESIGN CENTERS
824 BOSTON POST RD
WEST HAVEN, CT
203-937-6400

1700 POST RD
FAIRFIELD, CT
203-256-1062

The written Scope of Work describes all of the work to be done and no work, other than that specifically referred to in writing, shall be considered part of the proposal unless specifically agreed to in writing between the Owner and Baybrook Remodelers. Plans accompanying the written agreement shall be considered supplemental and are not intended to supercede the Scope of Work.

YOUR 3 STEP BUILDING PROCESS IS PROVIDED TO YOU BY

DAN HASLEGRAVE AND DENNIS FLANAGAN

PRESENTED 2 SEPT 20
REVISIONS

SCALE
NTS

KITCHEN ADDITION
COURTNEY CUPPLES
15 RIDGEWOOD AVE
NORTH HAVEN, CT 06473
203-589-0512

TITLE
PICTURES

SHEET
A-1 OF 1