


3 A1 PROPOSED WEST ELEVATION (FRONT)
SCALE: 1/4"=1'-0"

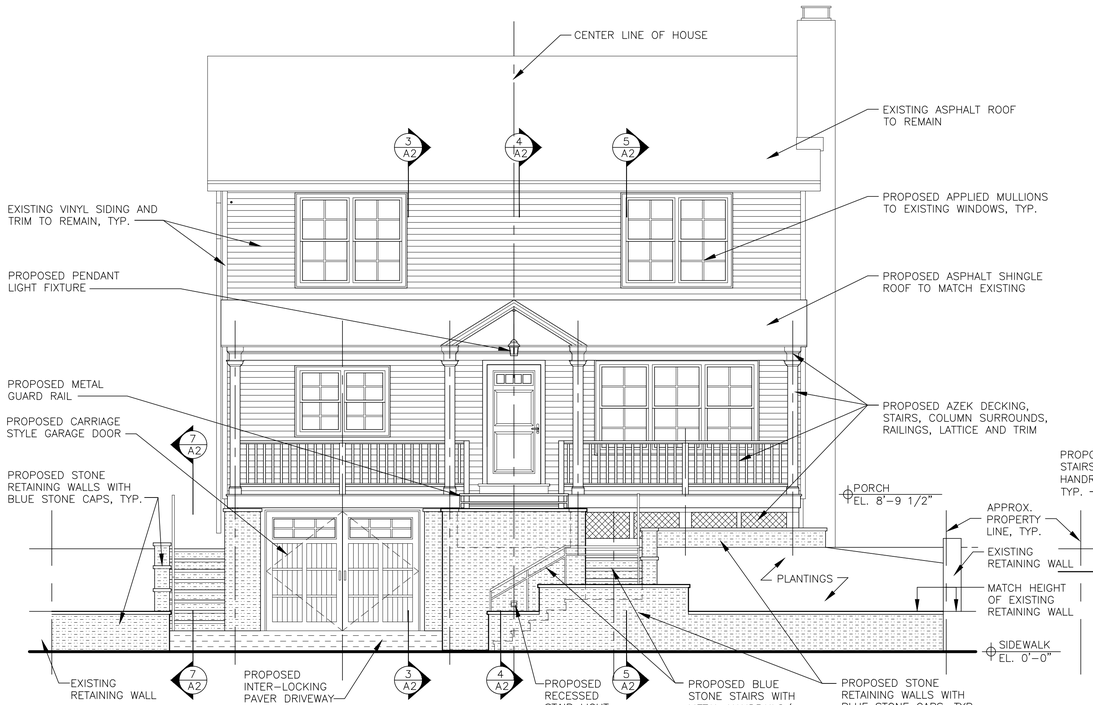


4 A1 PROPOSED WEST ELEVATION/SECTION (FRONT)
SCALE: 1/4"=1'-0"




1 A1 PROPOSED FRONT PORCH AND YARD PLAN
SCALE: 1/4"=1'-0"

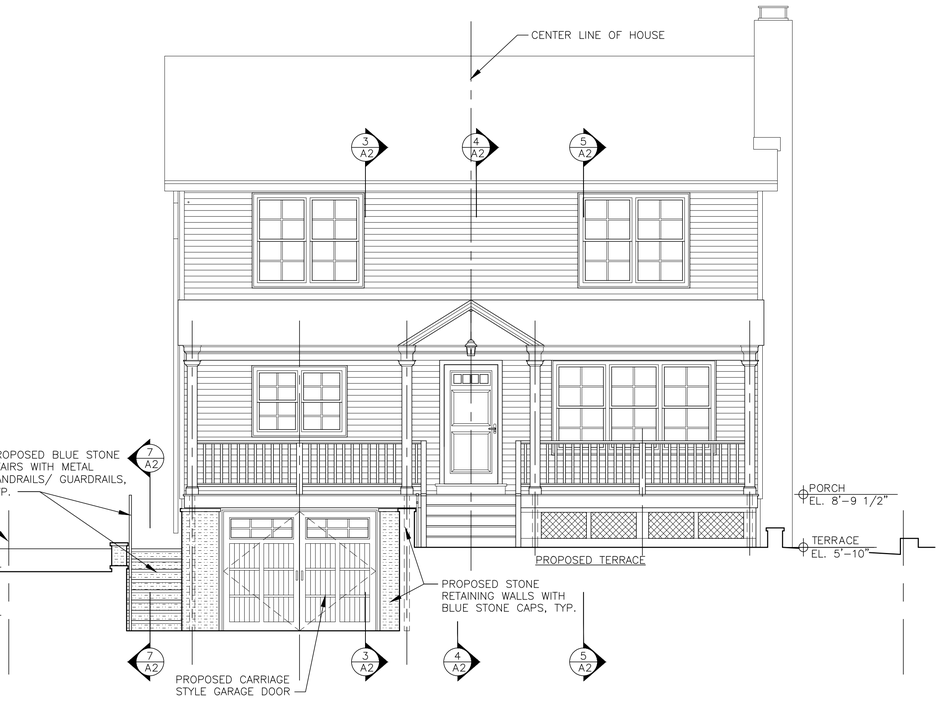


2 A1 PROPOSED GARAGE LEVEL PLAN
SCALE: 1/4"=1'-0"

**Marc C. Houston Architect**

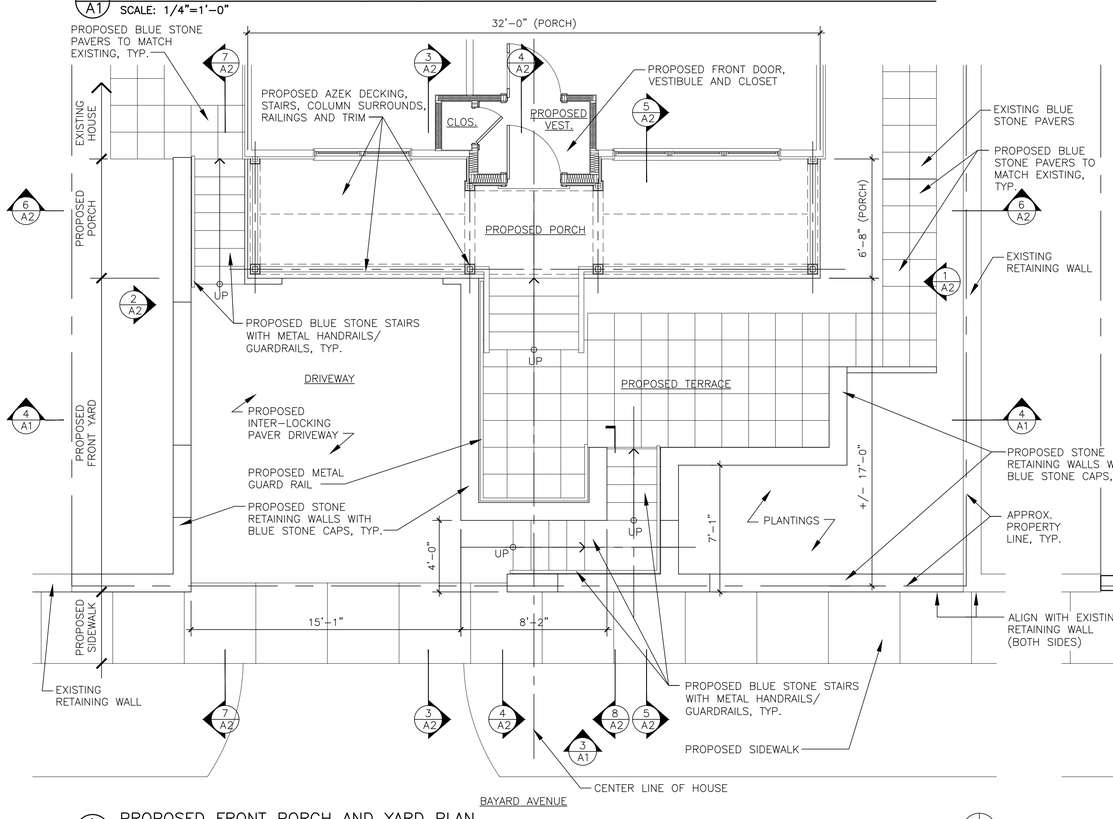**33 Hartley Street**
**North Haven, Ct. 06473**
**Phone (203) 927-4331**

**marchouston@comcast.net**

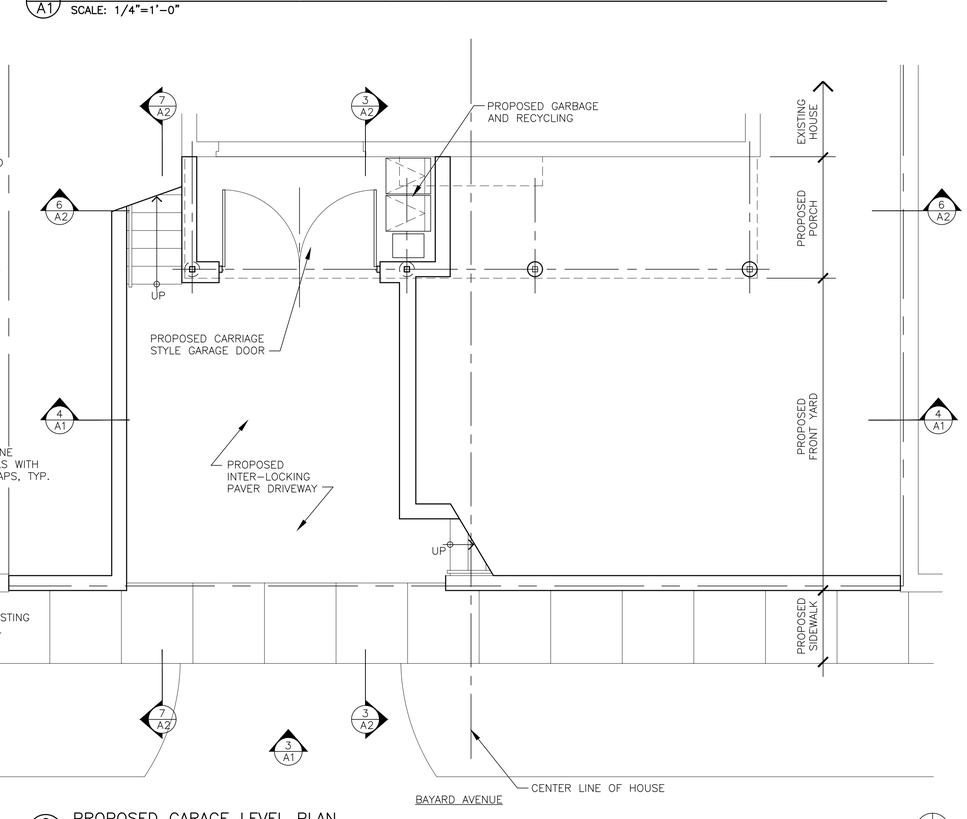**The drawings and all the ideas and designs indicated therein are owned by and remain the property of Marc C. Houston Architect and no part thereof shall be used by any person, firm or corporation without the specific written permission of Marc C. Houston Architect.**

| REV. | DATE | DESCRIPTION |
|---|---|---|
| | 2/19/21 | ZBA DOCS. |
| | | |
| | | |
| | | |
| | | |
| | | |
| | | |
| | | |
| | | |
| | | |

**Crowley Residence**

**55 Bayard Avenue**
**North Haven, CT 06473**

**PROPOSED FRONT PORCH ADDITION AND SITE IMPROVEMENTS**

**PROPOSED FRONT PORCH & YARD PLANS, ELEVATIONS AND SITE SECTIONS**

PROJECT NUMBER:

DATE: FEBRUARY 19, 2021

DRAWN BY: MCH

SCALE: AS NOTED

# A1