Town of North Haven, CT

May 5, 2020

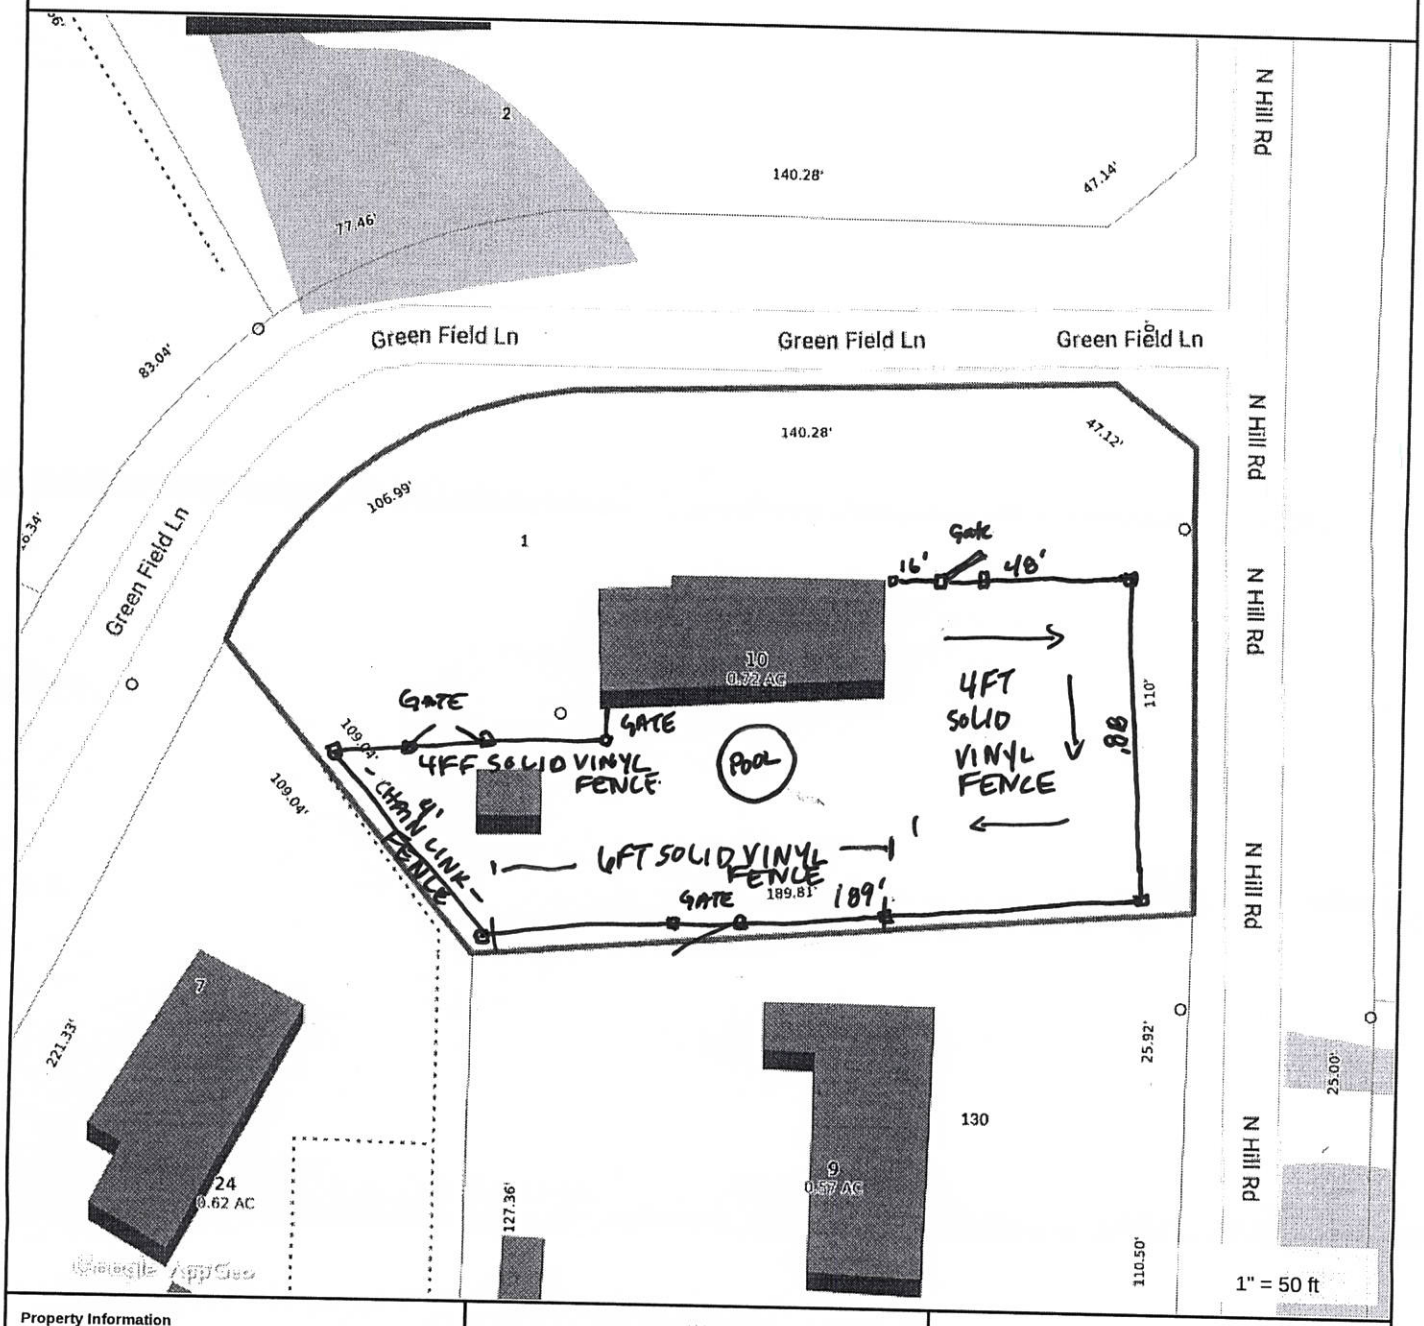

Property Information

Property ID	19/10
Location	1 GREENFIELD LN
Owner	GAGLIARDI JAMES S & ROBERT T

MAP FOR REFERENCE ONLY
NOT A LEGAL DOCUMENT

Town of North Haven, CT makes no claims and no warranties, expressed or implied, concerning the validity or accuracy of the GIS data presented on this map.

Geometry updated 07/01/2018
Data updated 11/18/2018

RECEIVED
MAY 29 2020
TOWN of NORTH HAVEN
LAND USE AND DEVELOPMENT

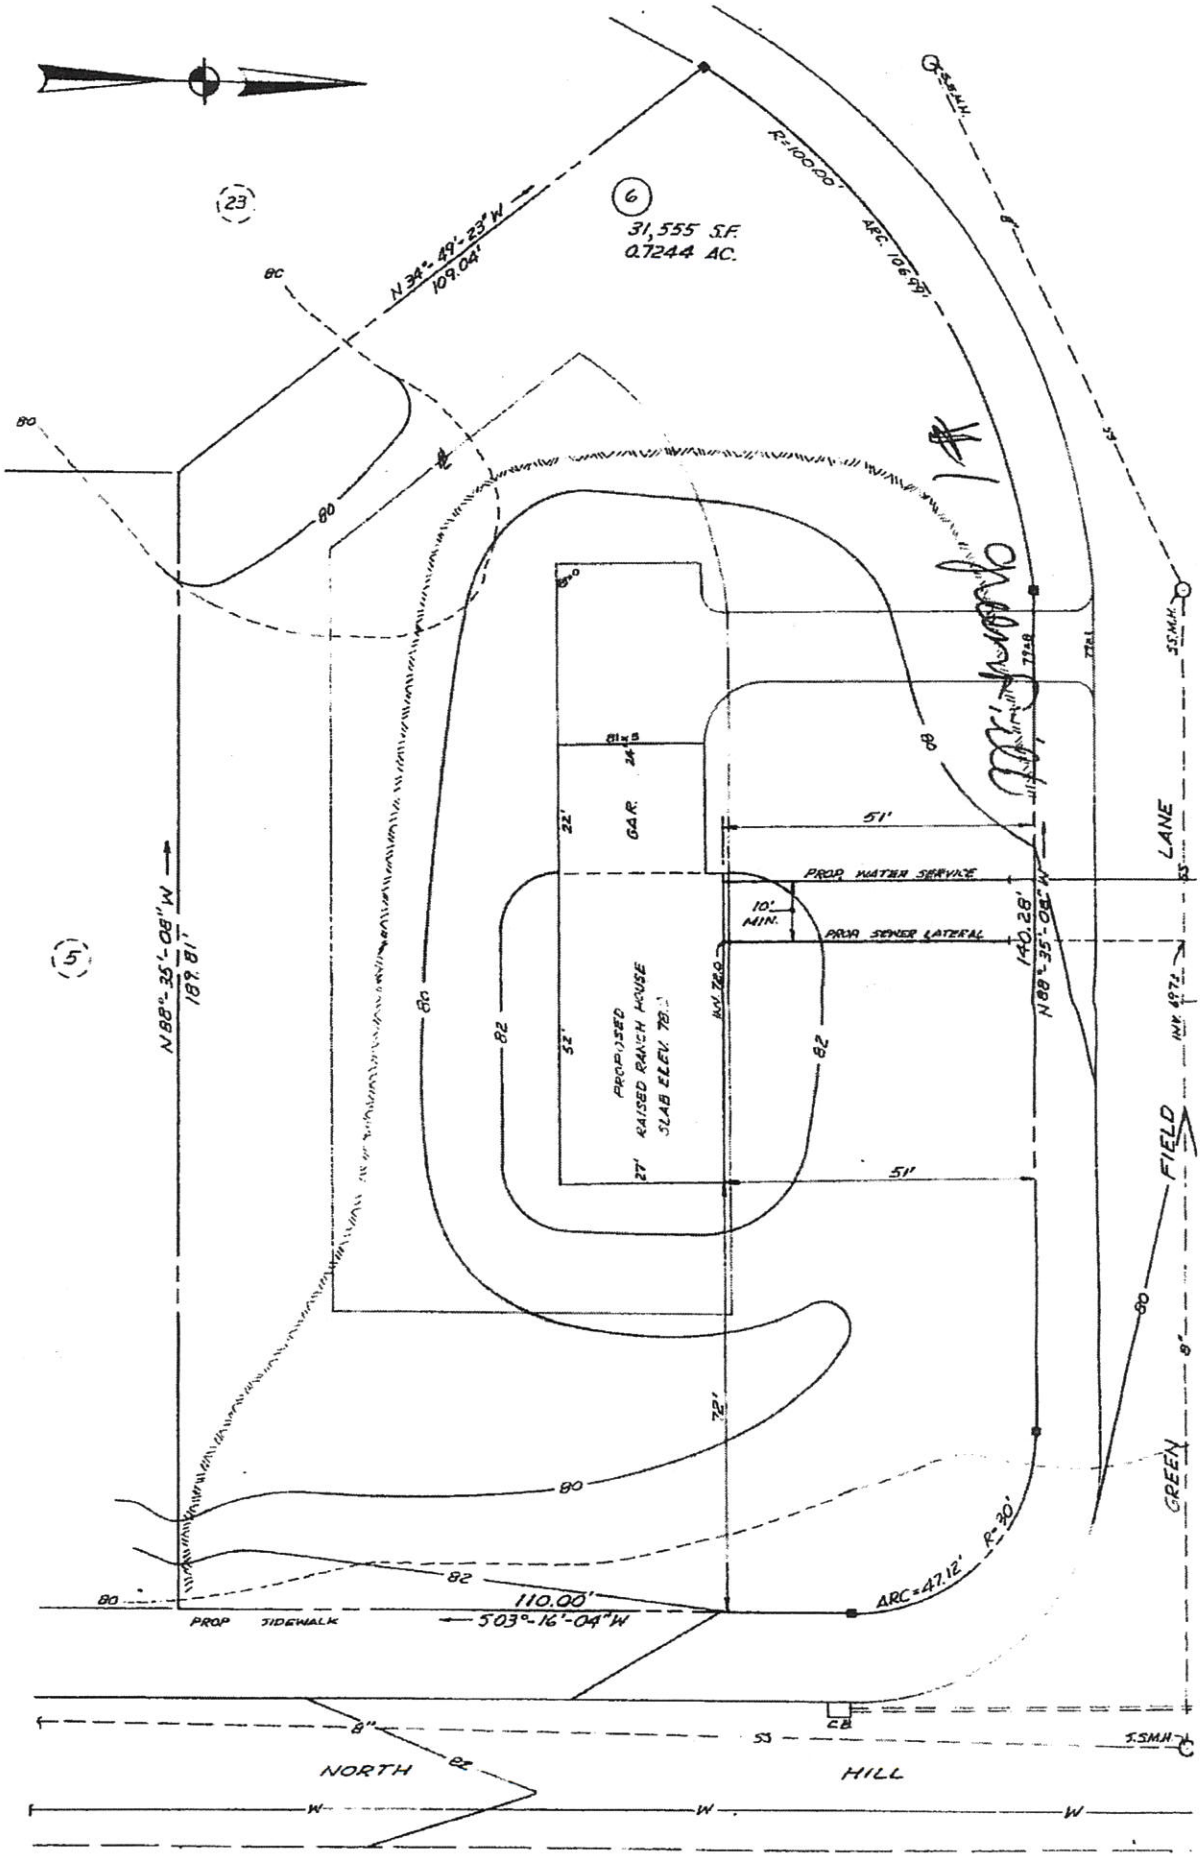

REF. MAP: "FINAL SUBDIVISION PLAN, NORTH HILL FARM SUBDIVISION, NORTH HAVEN, CONNECTICUT. ALBERT C. AND EDWARD NUTILE - OWNERS M & J BUILDERS, INC. - DEVELOPER" MAY, 1983, REV. 5/15/86, SCALE 1" = 100'.